DWGNAME

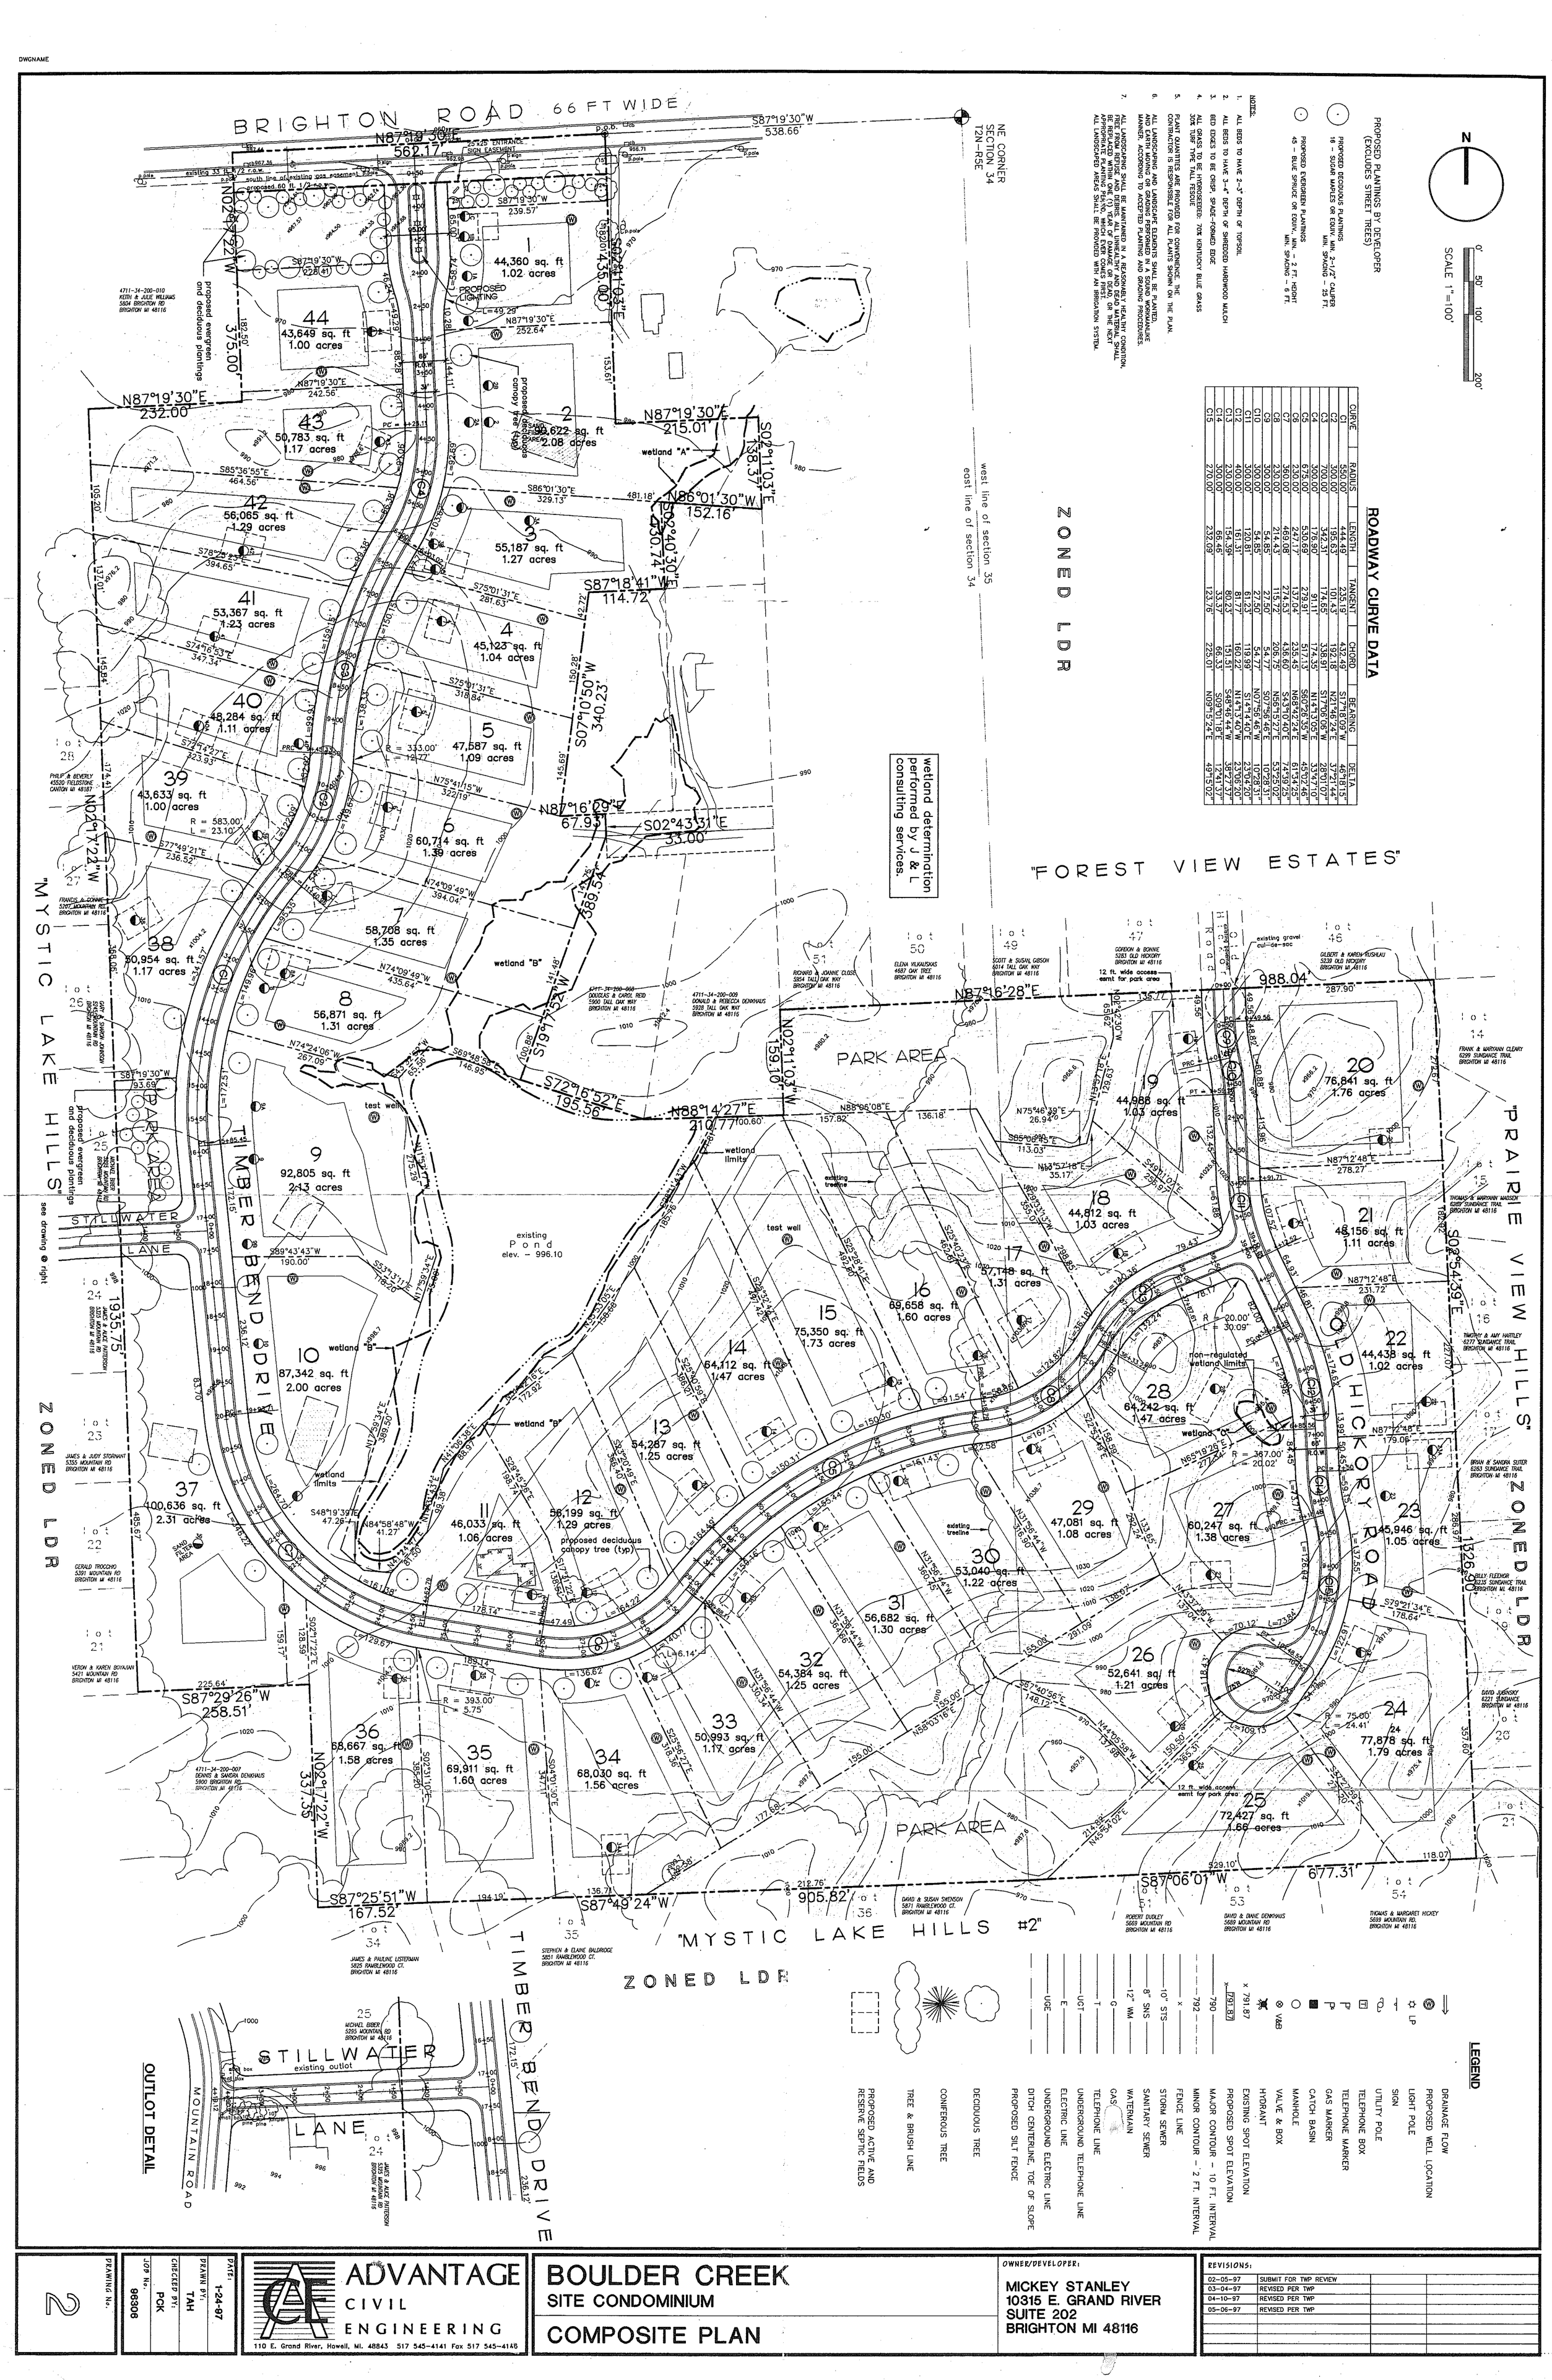

DRAWING No. 2

DATE: 1-24-97
DRAWN BY: TAH
CHECKED BY: PCK
JOB No. 96306

ADVANTAGE CIVIL ENGINEERING
110 E. Grand River, Howell, MI. 48843 517 545-4141 Fax 517 545-4146

BOULDER CREEK
SITE CONDOMINIUM
COMPOSITE PLAN

OWNER/DEVELOPER:
MICKEY STANLEY
10315 E. GRAND RIVER
SUITE 202
BRIGHTON MI 48116

REVISIONS:

02-05-97	SUBMIT FOR TWP REVIEW		
03-04-97	REVISED PER TWP		
04-10-97	REVISED PER TWP		
05-06-97	REVISED PER TWP		